PLOT PLAN

308 TIMOTHY DRIVE, RED DEER
LOT 47, BLOCK 4, PLAN 092 0662
SCALE: 1:200
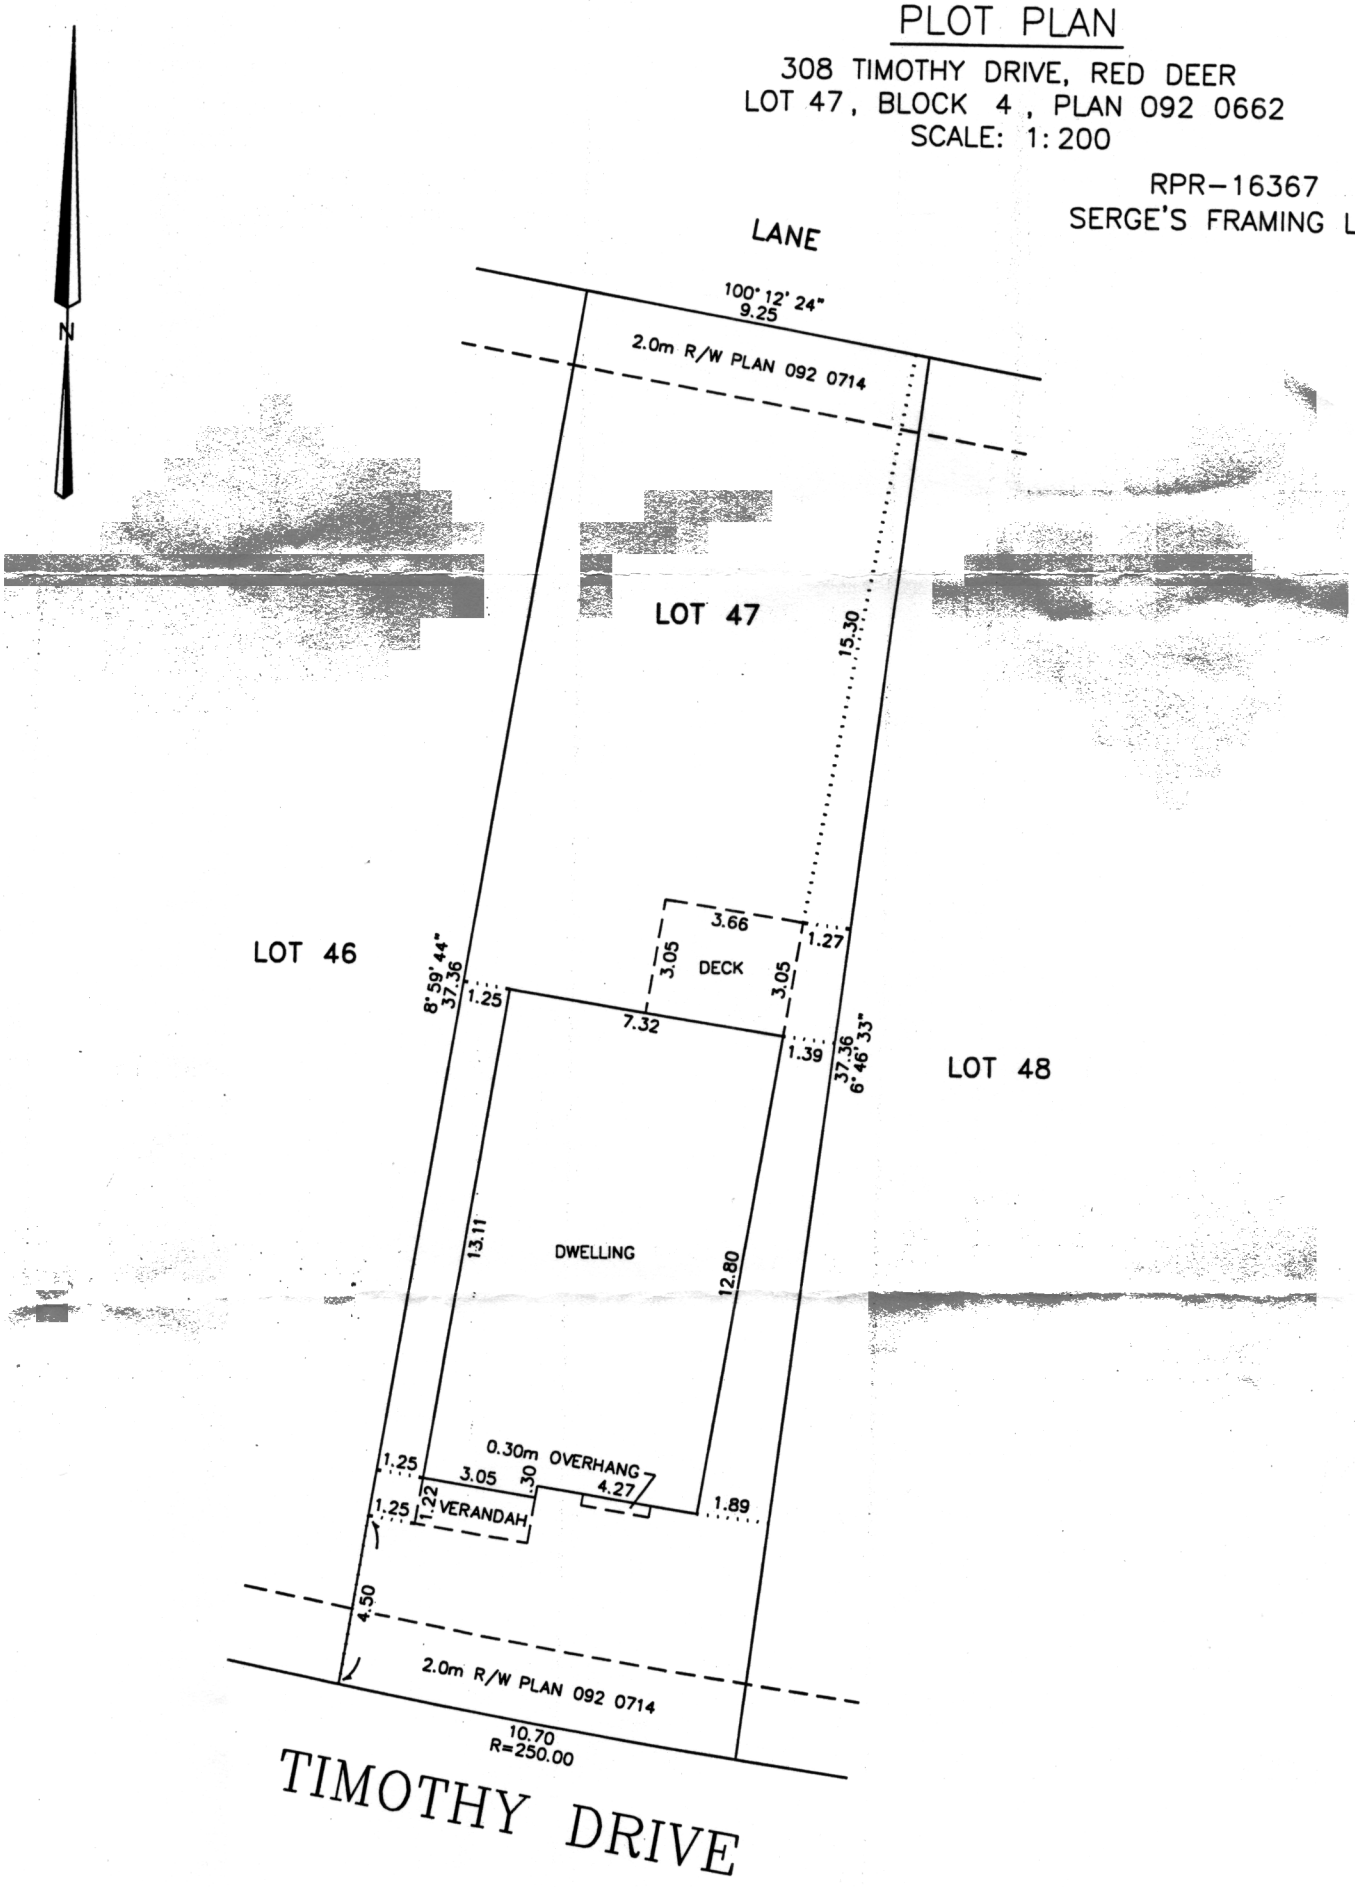
RPR-16367
SERGE'S FRAMING LTD.